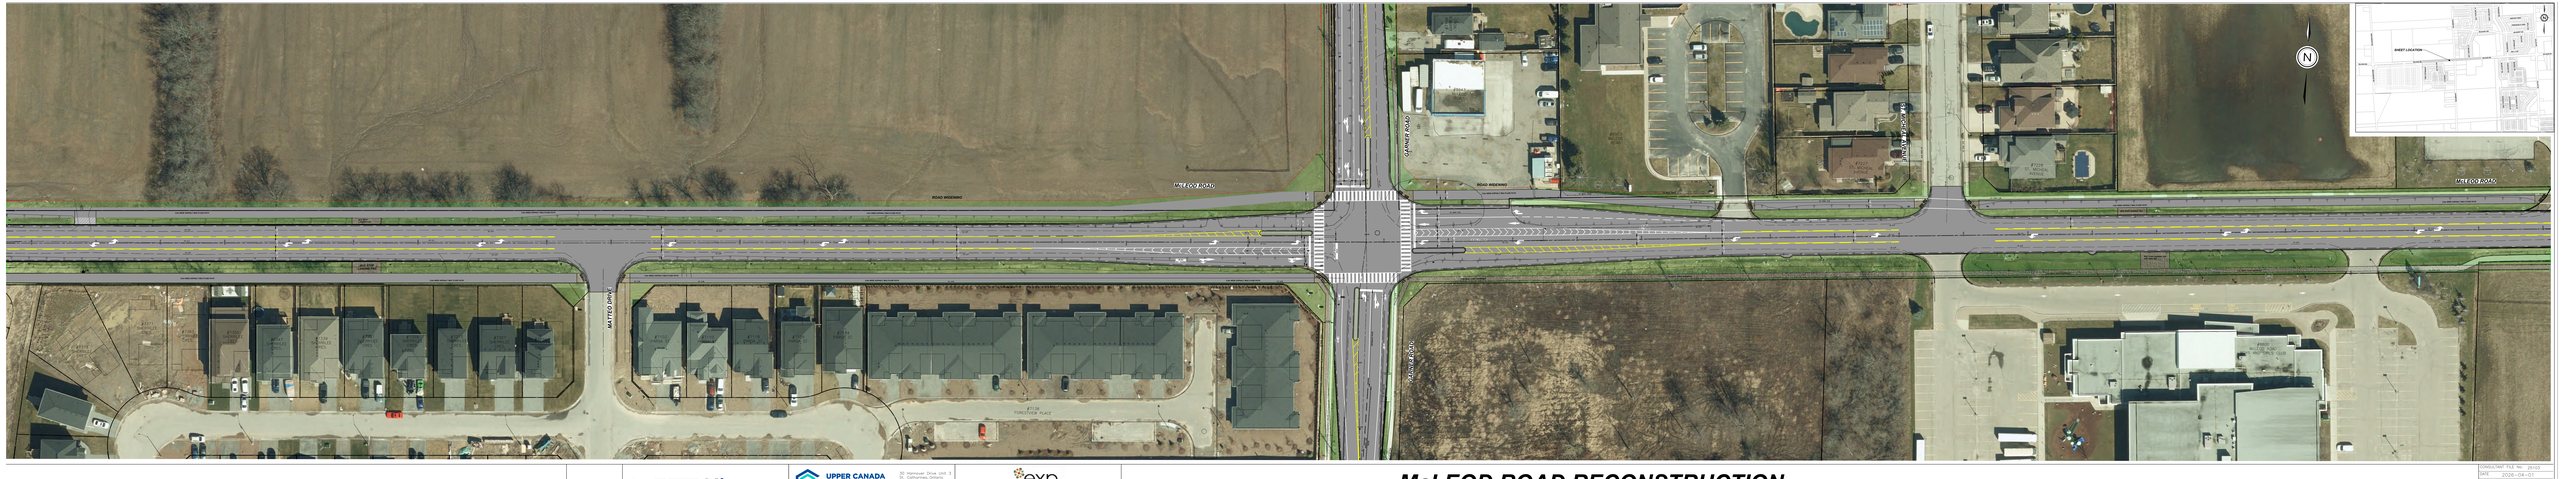

Niagara Falls

UPPER CANADA CONSULTANTS
ENGINEERS / PLANNERS

30 Hannover Drive Unit 3
St. Catharines, Ontario
L2M 1X2
Phone: (905)688-8450
Fax: (905)688-1274

exp.

paradigm

McLEOD ROAD RECONSTRUCTION

FROM BEECHWOOD ROAD TO KALAR ROAD

SHEET FROM THOMPSON CREEK TO BOYS & GIRLS CLUB

CONSULTANT FILE No.	25103
DATE	2026-04-01
PRINTED	2026-05-29
SCALE	1:200 m
REF No.	#
DWG No.	25103-PIC2
REV	0