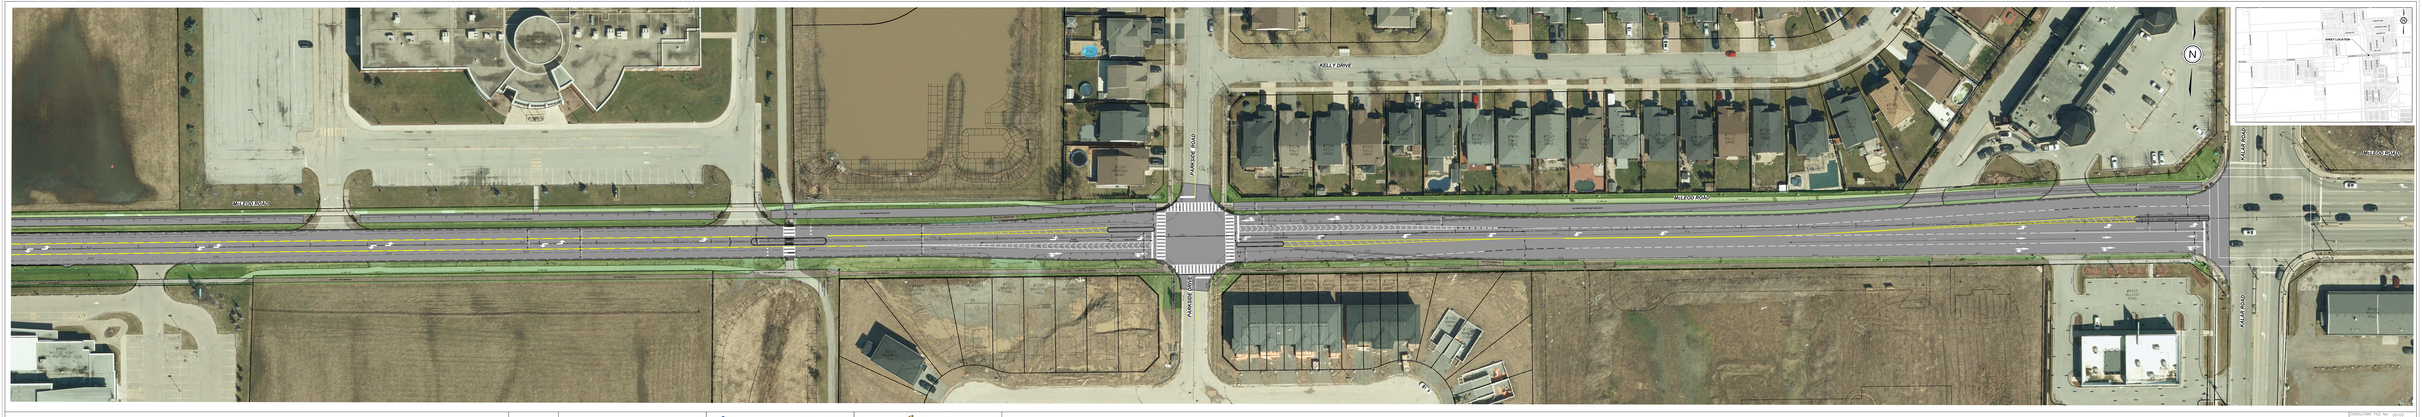

Niagara Falls

UPPER CANADA CONSULTANTS
ENGINEERS · PLANNERS
10 Hannover Drive, Unit 3
St. Catharines, Ontario L2W 1A1
Tel: (905)688-9400
Fax: (905)688-9220

exp.
paradigm

McLEOD ROAD RECONSTRUCTION

FROM BEECHWOOD ROAD TO KALAR ROAD

SHEET FROM BOYS & GIRL CLUB TO KALAR ROAD

CONSULTANT FILE No.	25103
DATE	2025-04-21
DRAWN	2025-05-02
SCALE	1:500
KEY No.	9
DWG No.	25103-PIC3
REV.	0