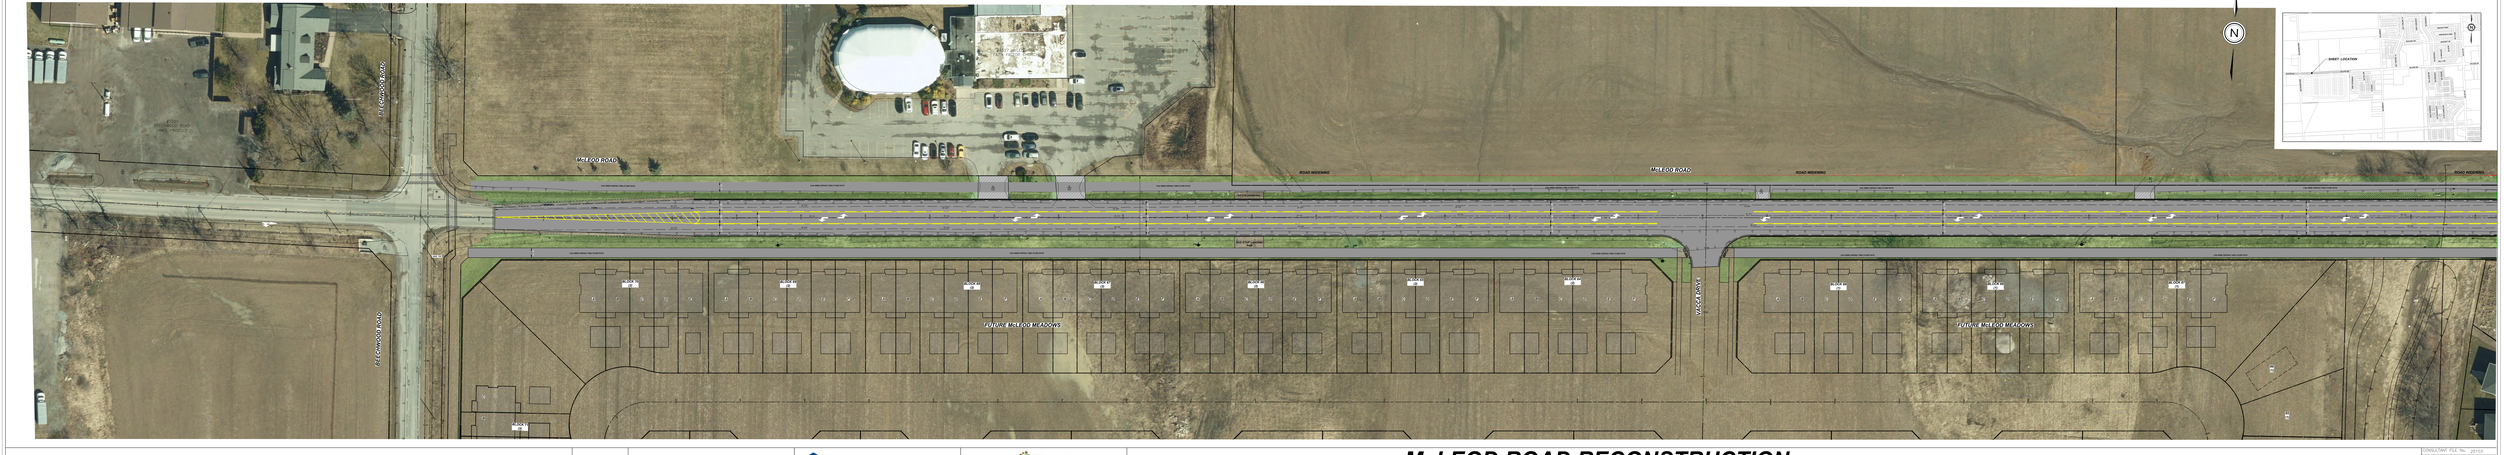

Niagara Falls

UPPER CANADA CONSULTANTS
ENGINEERS / PLANNERS

30 Hannover Drive Unit: 3
St. Catharines, Ontario
L2W 1A3
Phone: (905)688-9400
Fax: (905)688-3274

exp.

paradigm

McLEOD ROAD RECONSTRUCTION

FROM BEECHWOOD ROAD TO KALAR ROAD

SHEET FROM BEECHWOOD ROAD TO THOMPSON CREEK

CONSULTANT FILE No.	25103
DATE	2026-04-01
PRINTED	2026-05-29
SCALE	1:200 m
REF. No.	8
DWG. No.	25103-PIC1
REV.	0